DRAWING NOTES:
1. NO COOKING
2. HOURS OF OPERATION 8 AM TO 8 PM, 7 DAYS PER WEEK IN SEASON
3. DUMPSTERS FOR TRASH AND RECYCLING PROVIDED BY LANDLORD
4. TOTAL SEATING 22 OCCUPANTS

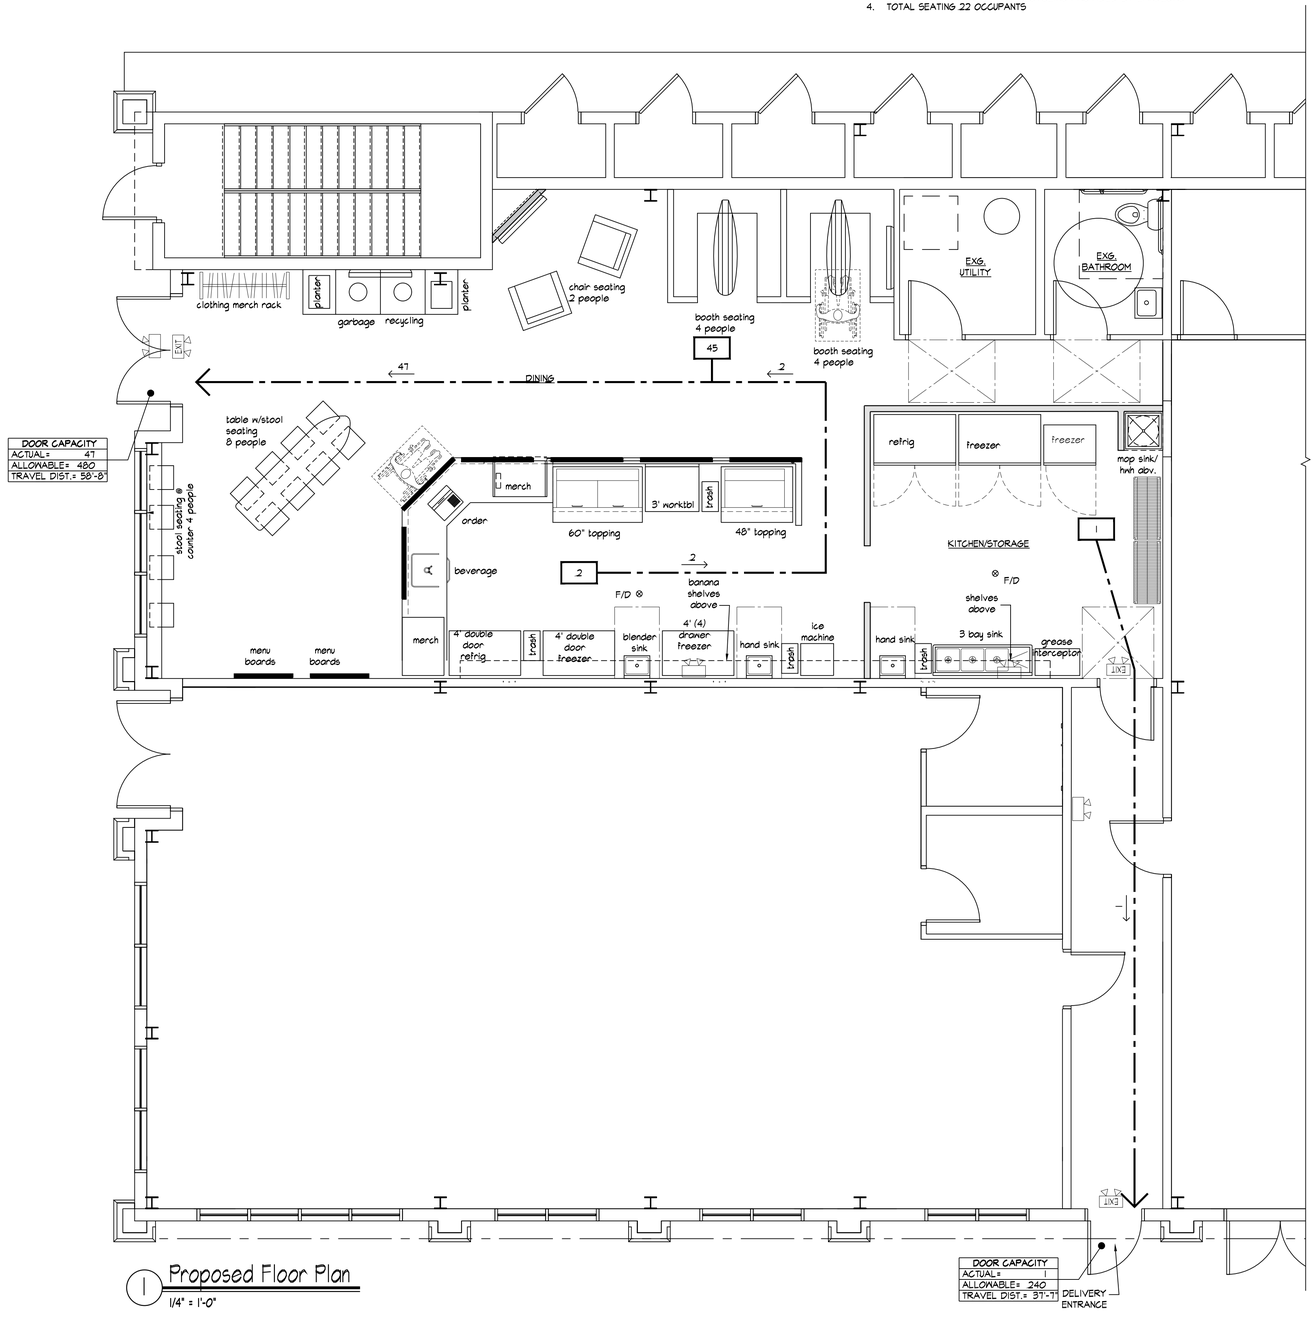

1 Proposed Floor Plan
1/4" = 1'-0"

1,447 LEASABLE SQ. FT.

0 2' 4' 8'
SCALE: 1/4" = 1'-0"

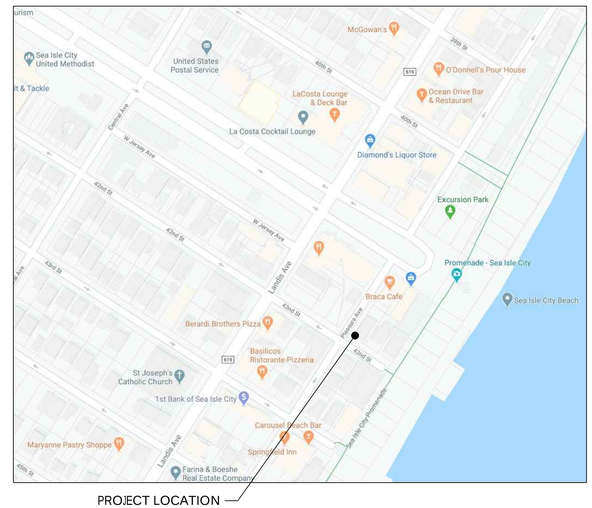

2 Location Map
N.T.S.

LEGEND

EXISTING WALL TO REMAIN

NEW WALL

EXISTING DOOR TO REMAIN

TOKARSKI + MILLEMANN
ARCHITECTS, LLC

1729 ROUTE 35
WALL, NEW JERSEY 07719
phone 732.262.0046
facsimile 732.262.0045
Email info@tm-architects.com

Richard P. Tokarski Jr., AIA
N.J. LICENSE # AI 13755
N.Y. LICENSE # 026282

CERTIFICATE OF AUTHORIZATION
No. AC33200

Proposed Tenant Fit-Out for:

Playa Bowls

33 42nd St. Unit 102

Sea Isle City, New Jersey 08243
Lot 1, Block 41.02

REV.:	DATE:	DESCRIPTION:

Proposed Floor Plan

PROJECT NO.: 1978 | DRAWN BY: DL

DATE ISSUED: 2/11/2020

SHEET NO.:

A-1